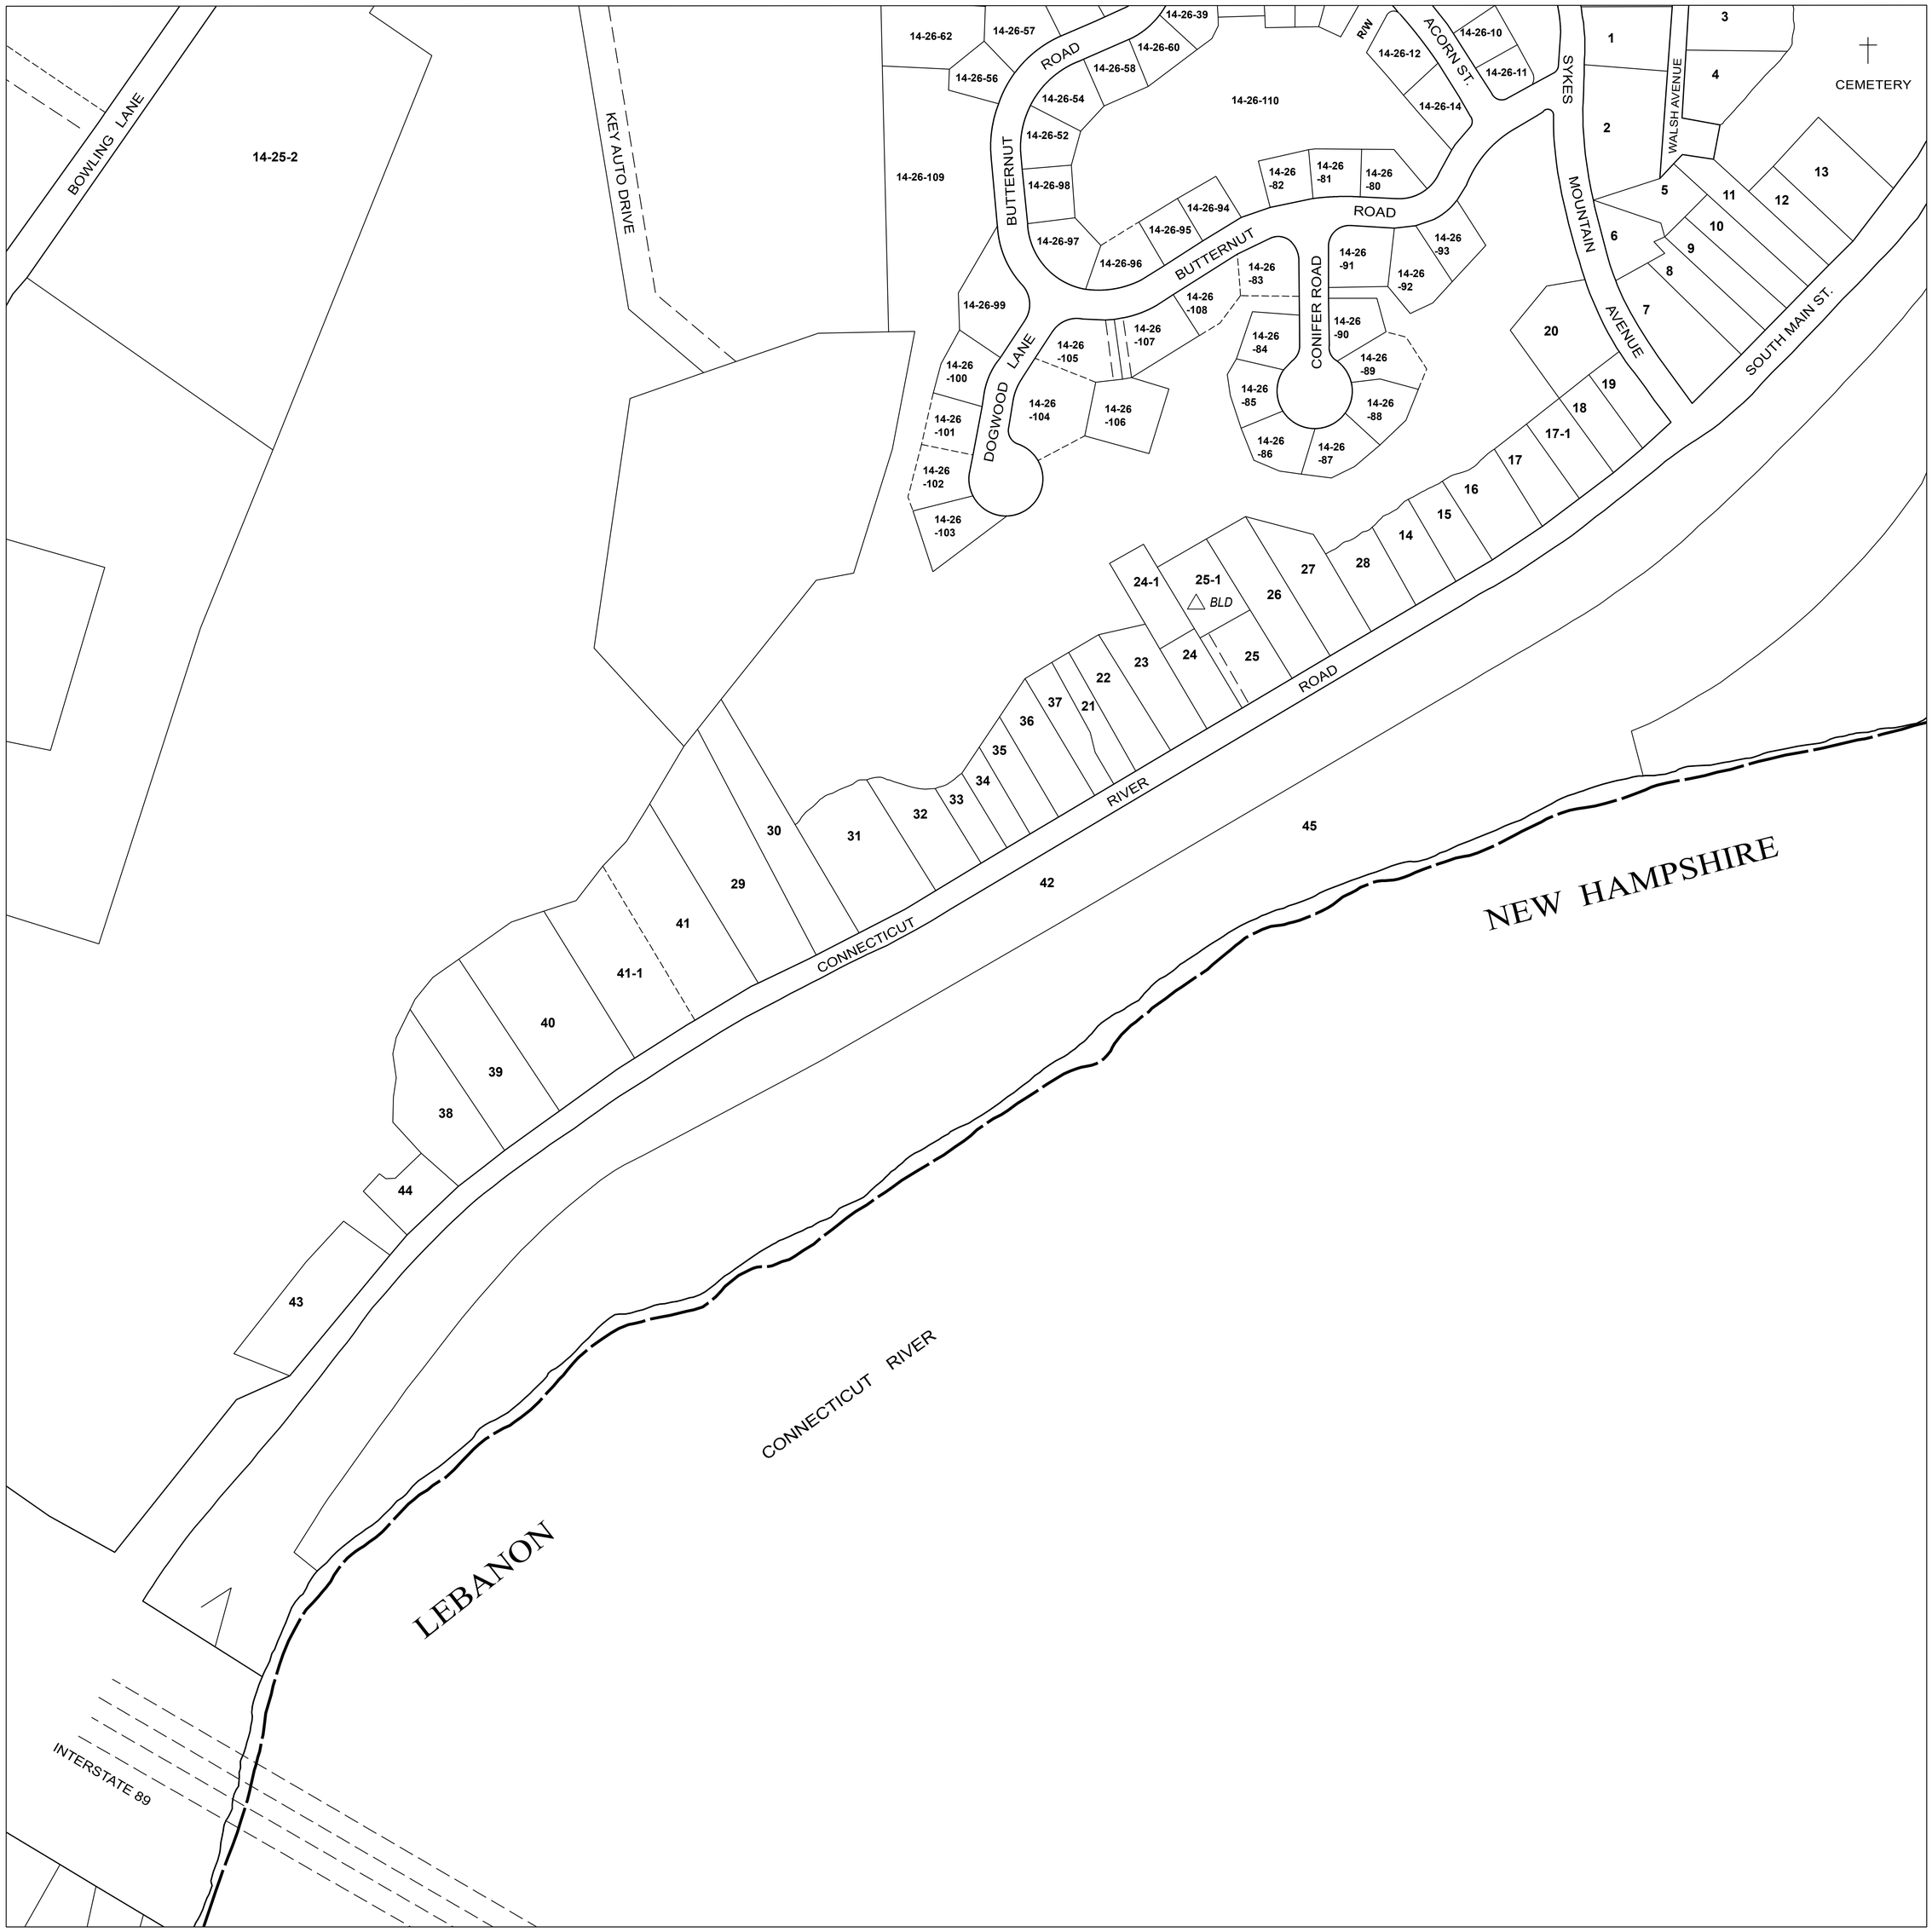

THIS MAP IS FOR ASSESSMENT PURPOSES ONLY. IT IS NOT VALID FOR LEGAL DESCRIPTION OR CONVEYANCE.

REVISED & REPRINTED BY

CAI Technologies
Precision Mapping. Geospatial Solutions.
11 Pleasant Street, Littleton, NH 03561
800.322.4540 - www.cai-tech.com

LEGEND

- Property Line
- Common Ownership
- Utility Easement
- Right of Way
- Hooks
- Road
- Private Road
- Water
- Townline

SCALE: 1:1250

FEET: 100 50 0 100 200 300
METERS: 50 25 0 50 100

REVISED AND REPRINTED TO: APRIL 1, 2020

TOWN OF

HARTFORD

VERMONT

MAP INDEX

	31	40	24	25
	32	42	43	
	44	45	46	
		48	49	
	14			

GN

LOCAL MAP NO.

48